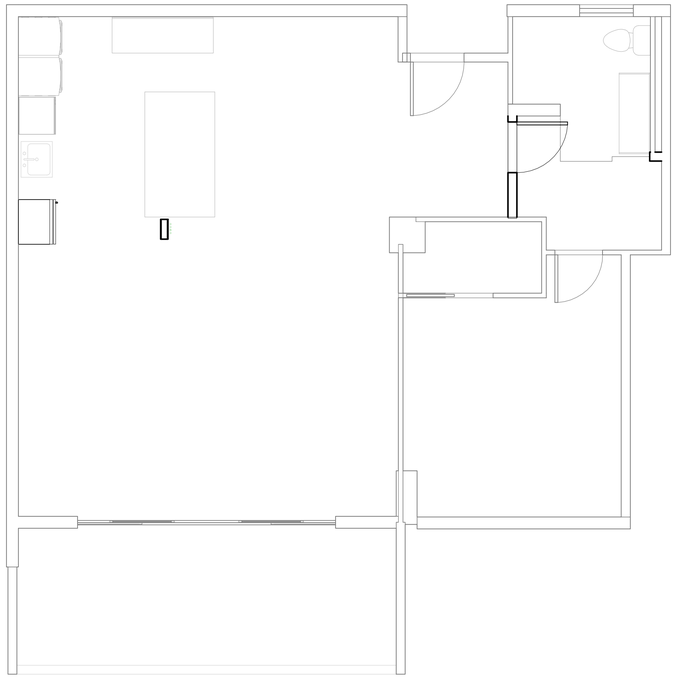

4 RC PLAN
1/4" = 1'-0"

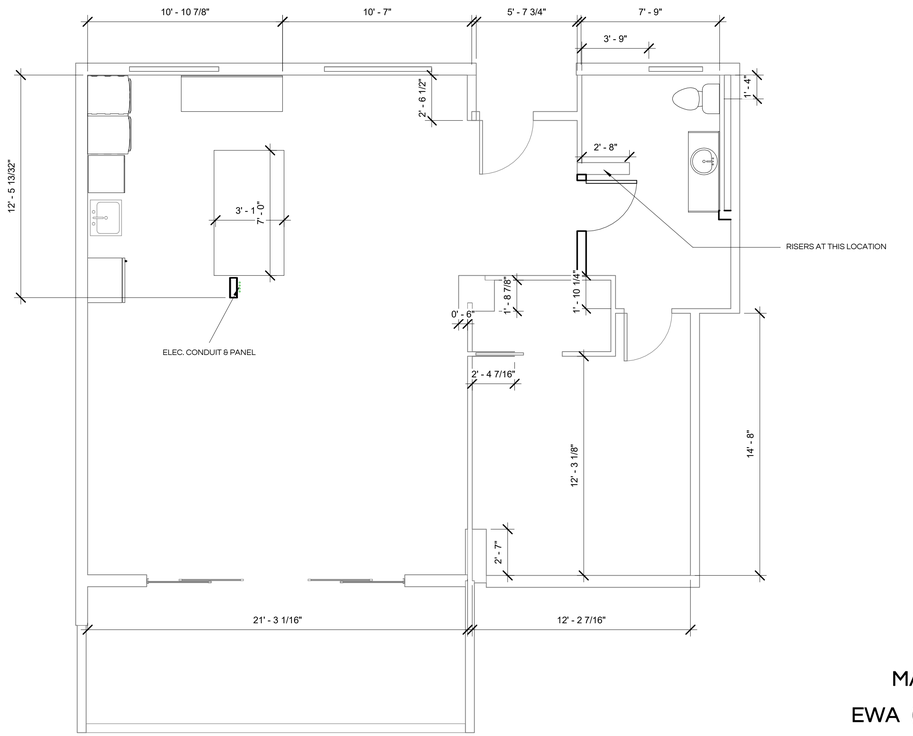

1 1704 - FLOOR PLAN
1/4" = 1'-0"

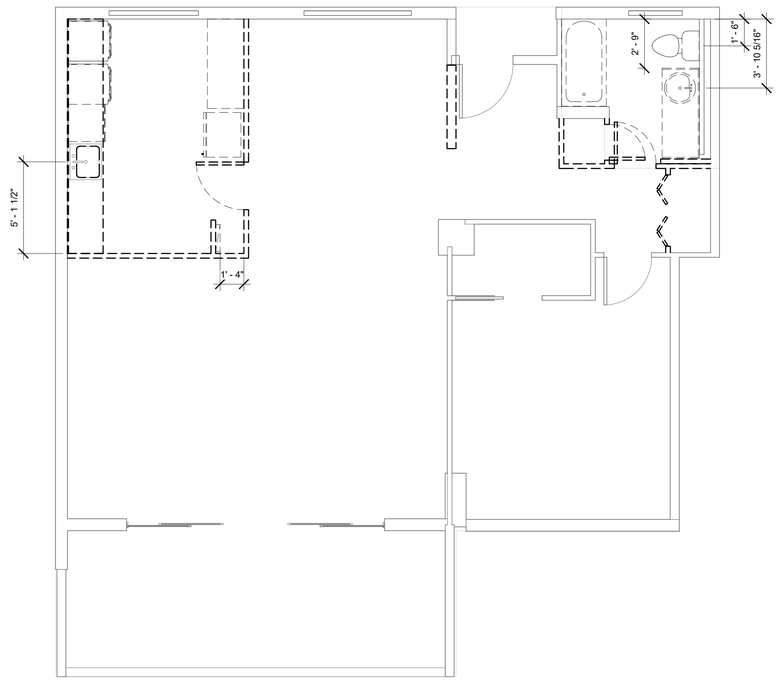

2 1704 - DEMO PLAN
1/4" = 1'-0"

MAUKA
EWA KOKO HEAD
MAKAI

0' 2' 4' 8' 16'

2024 Mauna Place Honolulu, Hawaii 96822
Tel 808.392.0398 www.haleTakazawa.com

HALE | TAKAZAWA
architect

Written dimensions on these drawings shall have precedence over scaled dimensions. Contractor shall verify and be responsible for all dimensions and conditions on the job. Ommissions or errors on the drawings shall be immediately reported to the Architect. Discrepancies not so reported shall not proceed until certified by the Architect. Shop details must be submitted to this office for approval before proceeding with fabrication.

This drawing is an "instrument of service" and is copyrighted by Hale Takazawa, Architect. It may not be used, reproduced, stored or retrieved in any manner without express written permission of Hale Takazawa. This work is part of an integrated process of technical design. Use outside this process is unauthorized and prohibited. Contractor is to coordinate methodology to any other work may have serious consquences. Visual contact with these drawings shall constitute prima facie acceptance of these restrictions.

Copyright Hale Takazawa, Architect 2016.

HARRINGTON RESIDENCE @ 999
WILDER 1704

commissioned by:
CATHY + DAN HARRINGTON

REVISION
ISSUE: DATE:

SHEET TITLE:
1ST LEVEL PLAN

A1

DATE:
APRIL 25, 2017